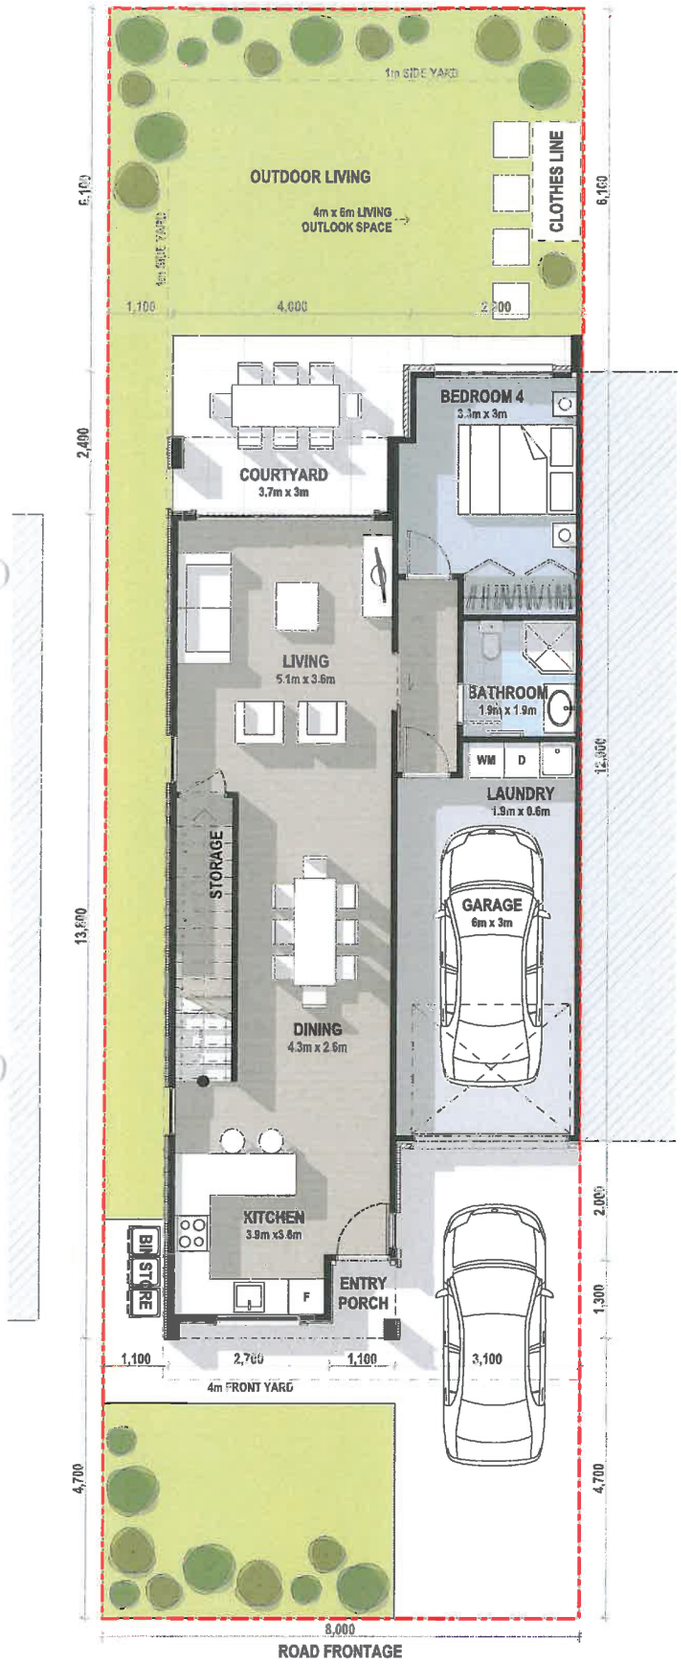

GROUND FLOOR PLAN

Scale 1:100

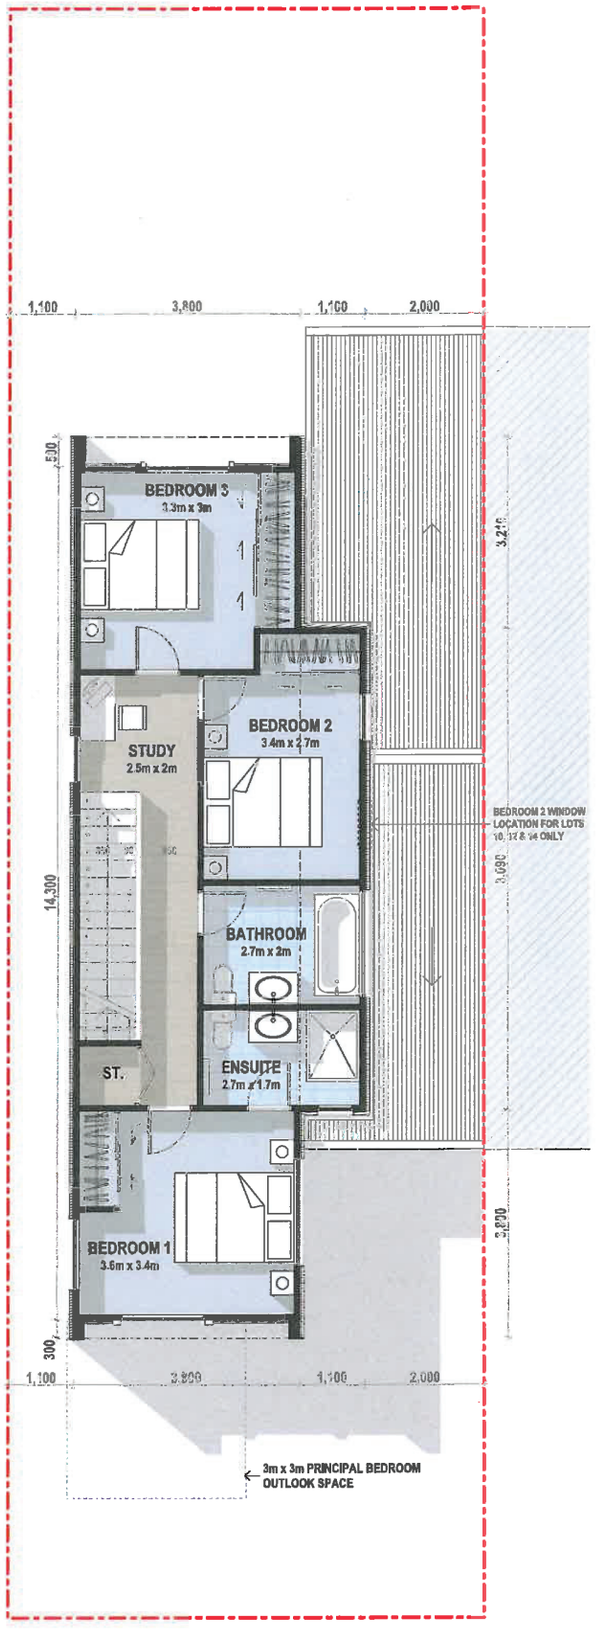

FIRST FLOOR PLAN

Scale 1:100